LETHAM PARK LAYOUT PLAN

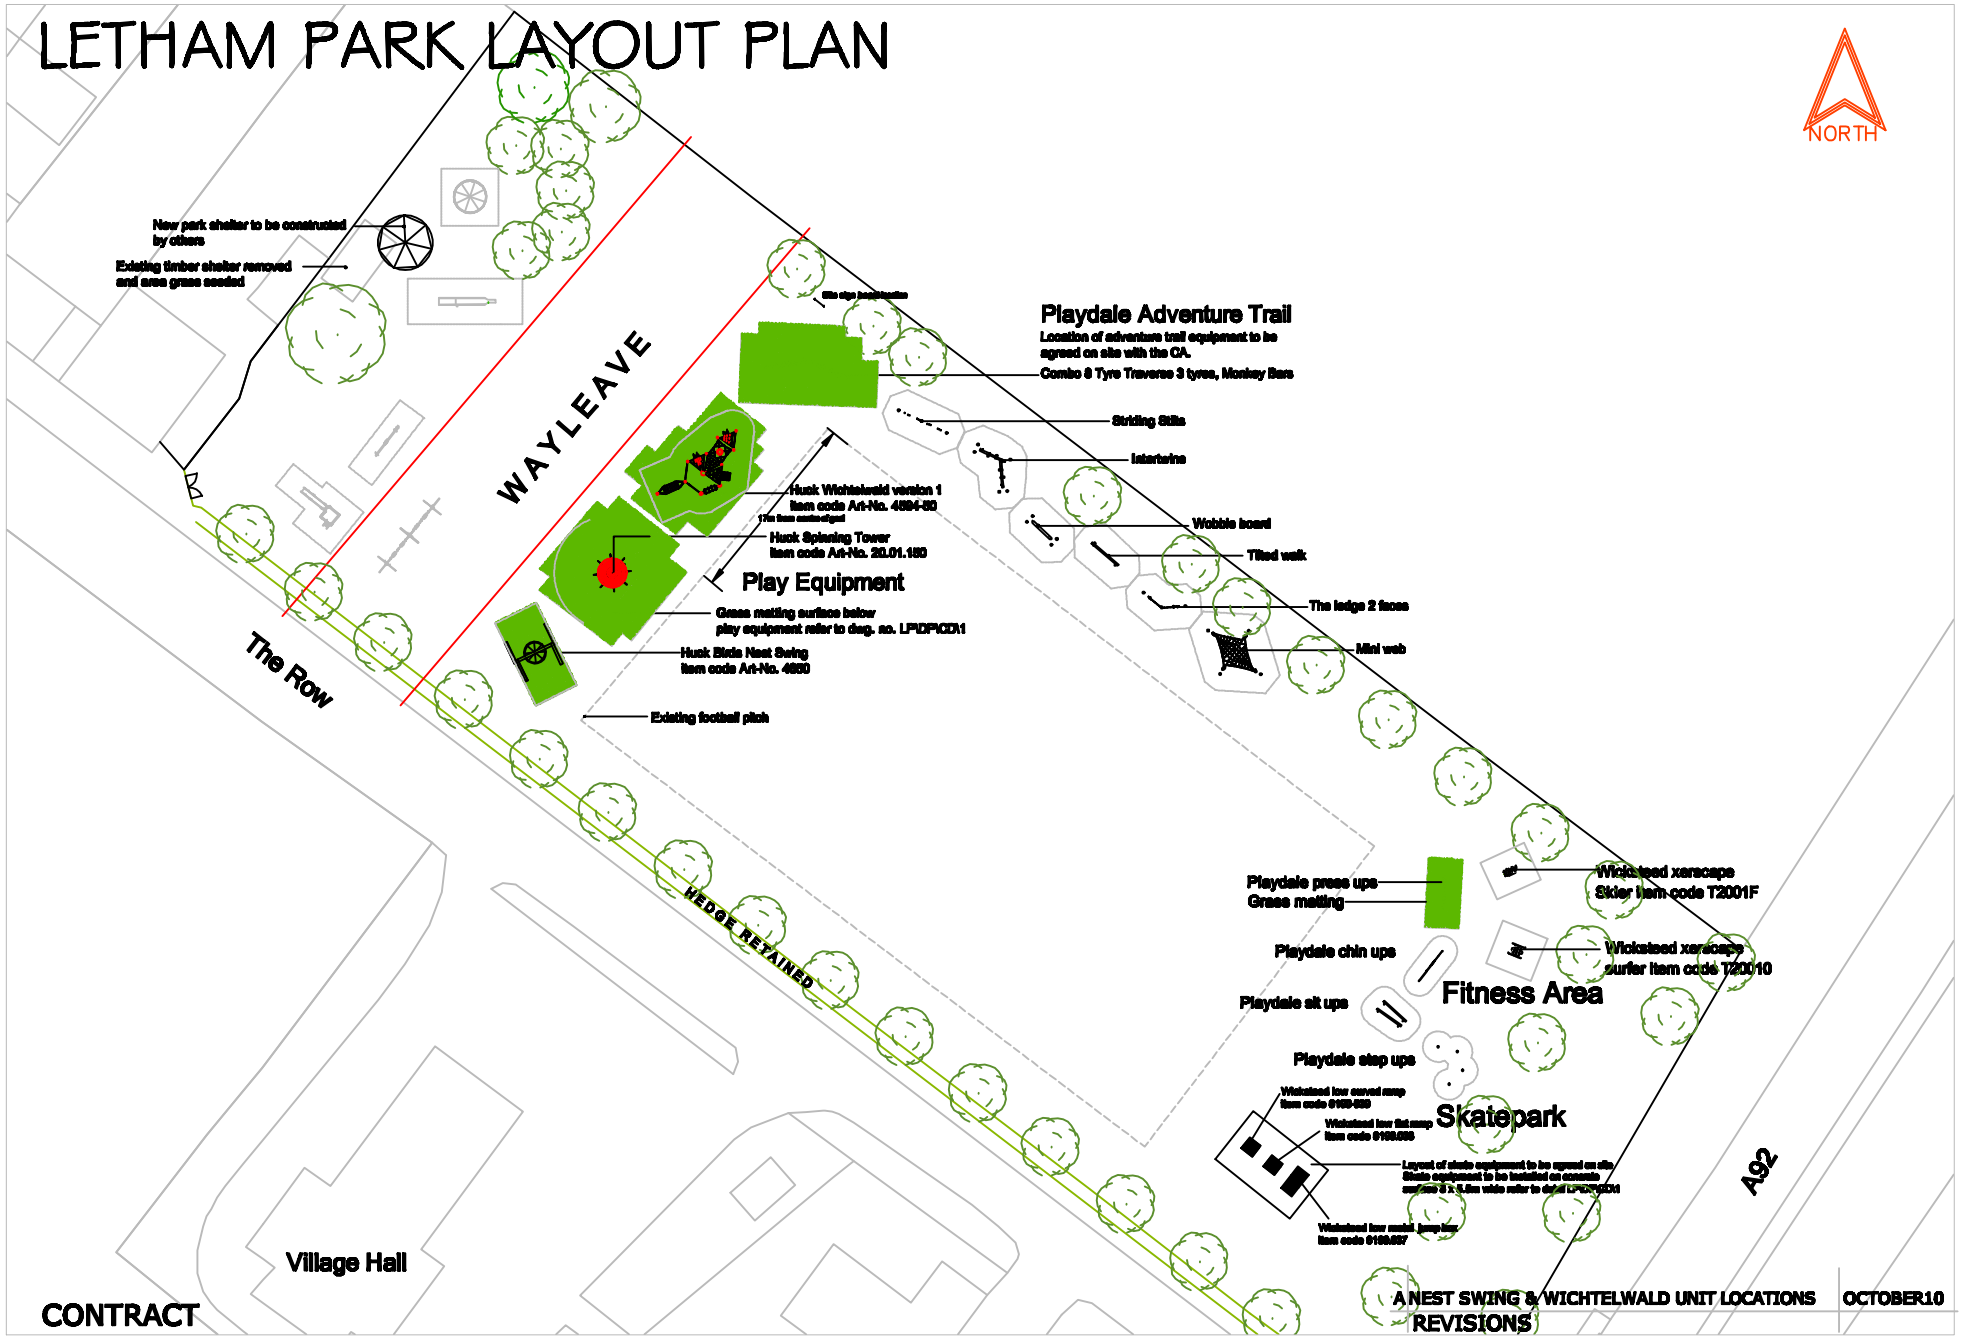

CONTRACT

A NEST SWING & WICHTELWALD UNIT LOCATIONS | OCTOBER10

REVISIONS

Drawn By	A Bisset	Dwg No LPDP12	Service: Community Services, Parks and Countryside
Scale	1:200@A3		
Project	LETHAM PARK DEVELOPMENT PLAN LAYOUT PLAN	Date MAY09	

Fife Council

Based upon the Ordnance Survey mapping with the permission of the Controller of Her Majesty's Stationery Office
. Crown Copyright. Unauthorised reproduction infringes Crown Copyright and may lead to prosecution or civil proceedings. Fife Council LA09035U/06.